ONONDAGA BLVD
TRUST ROAD
ONONDAGA BLVD
BELLAIRE DR
BELLAIRE DR
BELLAIRE DR

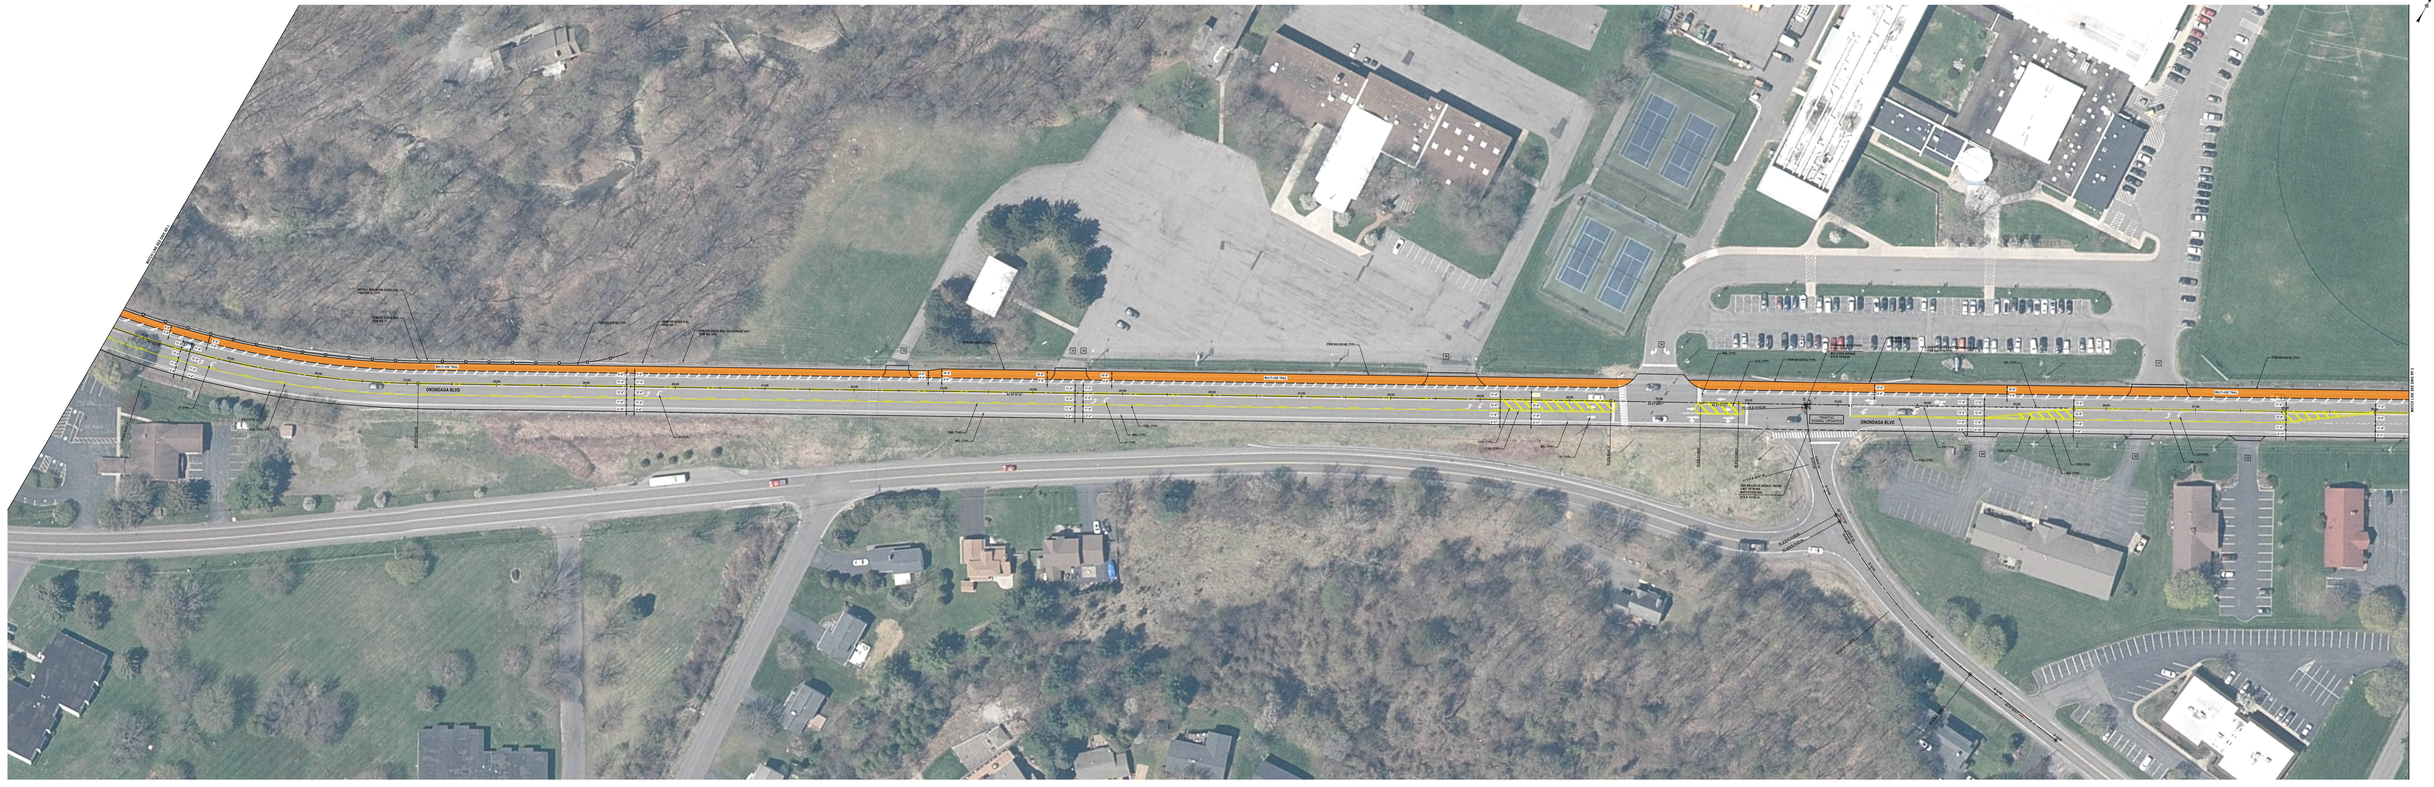
ONONDAGA BLVD
BRUCE HILL ROAD
ONONDAGA BLVD
BRUCE HILL ROAD
PAVEMENT TAPER
PAVEMENT TAPER
PAVEMENT TAPER

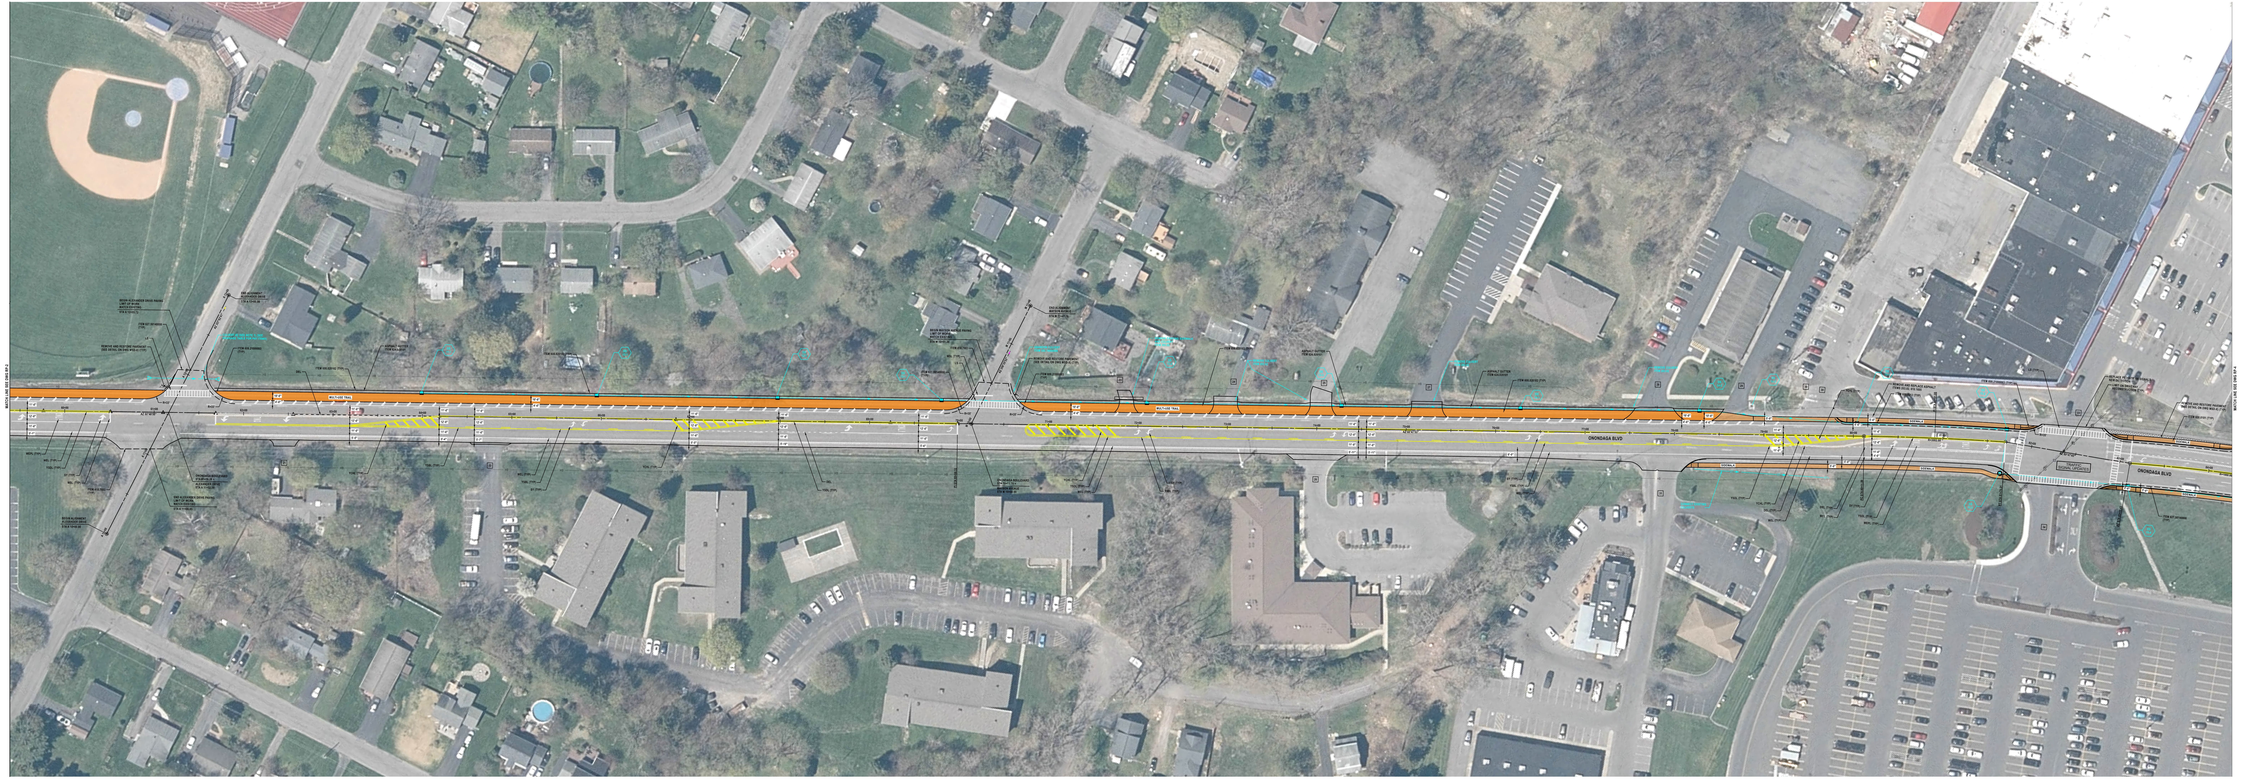

CHA
PROFESSIONAL ENGINEERS
ARCHITECTS
LANDSCAPE ARCHITECTS
ENVIRONMENTAL SCIENTISTS

NOT FOR CONSTRUCTION

COUNTY OF ONONDAGA

No.	Revision / Remarks	Date

PIN: 3756.75

ONONDAGA BLVD (CR 240)
2R PAVING PROJECT

TOWN OF ONONDAGA
ONONDAGA COUNTY, NY

ROLL PLOT PLAN

Drawn by:	Checked by:	Approved by:
Date:	Date:	Date:
Scale:	Project No.	Sheet No.
1" = 20'		RP-3

CHA
PROFESSIONAL ENGINEERS
ARCHITECTS
LANDSCAPE ARCHITECTS
ENVIRONMENTAL SCIENTISTS

NOT FOR CONSTRUCTION

COUNTY OF ONONDAGA

THIS DOCUMENT IS PROPERTY OF CHA CONTRACTS AND MUST BE RETURNED UPON REQUEST. REPRODUCTION OF THIS DOCUMENT IN WHOLE OR IN PART WITHOUT WRITTEN CONSENT OF CHA IS PROHIBITED. ANY REPRODUCTIONS MADE WITHOUT WRITTEN CONSENT BY OTHER THAN CHA ARE UNAUTHORIZED.

No.	Revision / Remarks	Date

PIN: 5704.75

ONONDAGA BLVD (CR 240)
2R PAVING PROJECT

TOWN OF ONONDAGA
ONONDAGA COUNTY, NY

ROLL PLOT PLAN

Designed:	Checked:	Approved:
Drawn:	Checked:	Approved:
Date:	Scale:	Sheet:

RP-4

0 5 10 15 20
SCALE